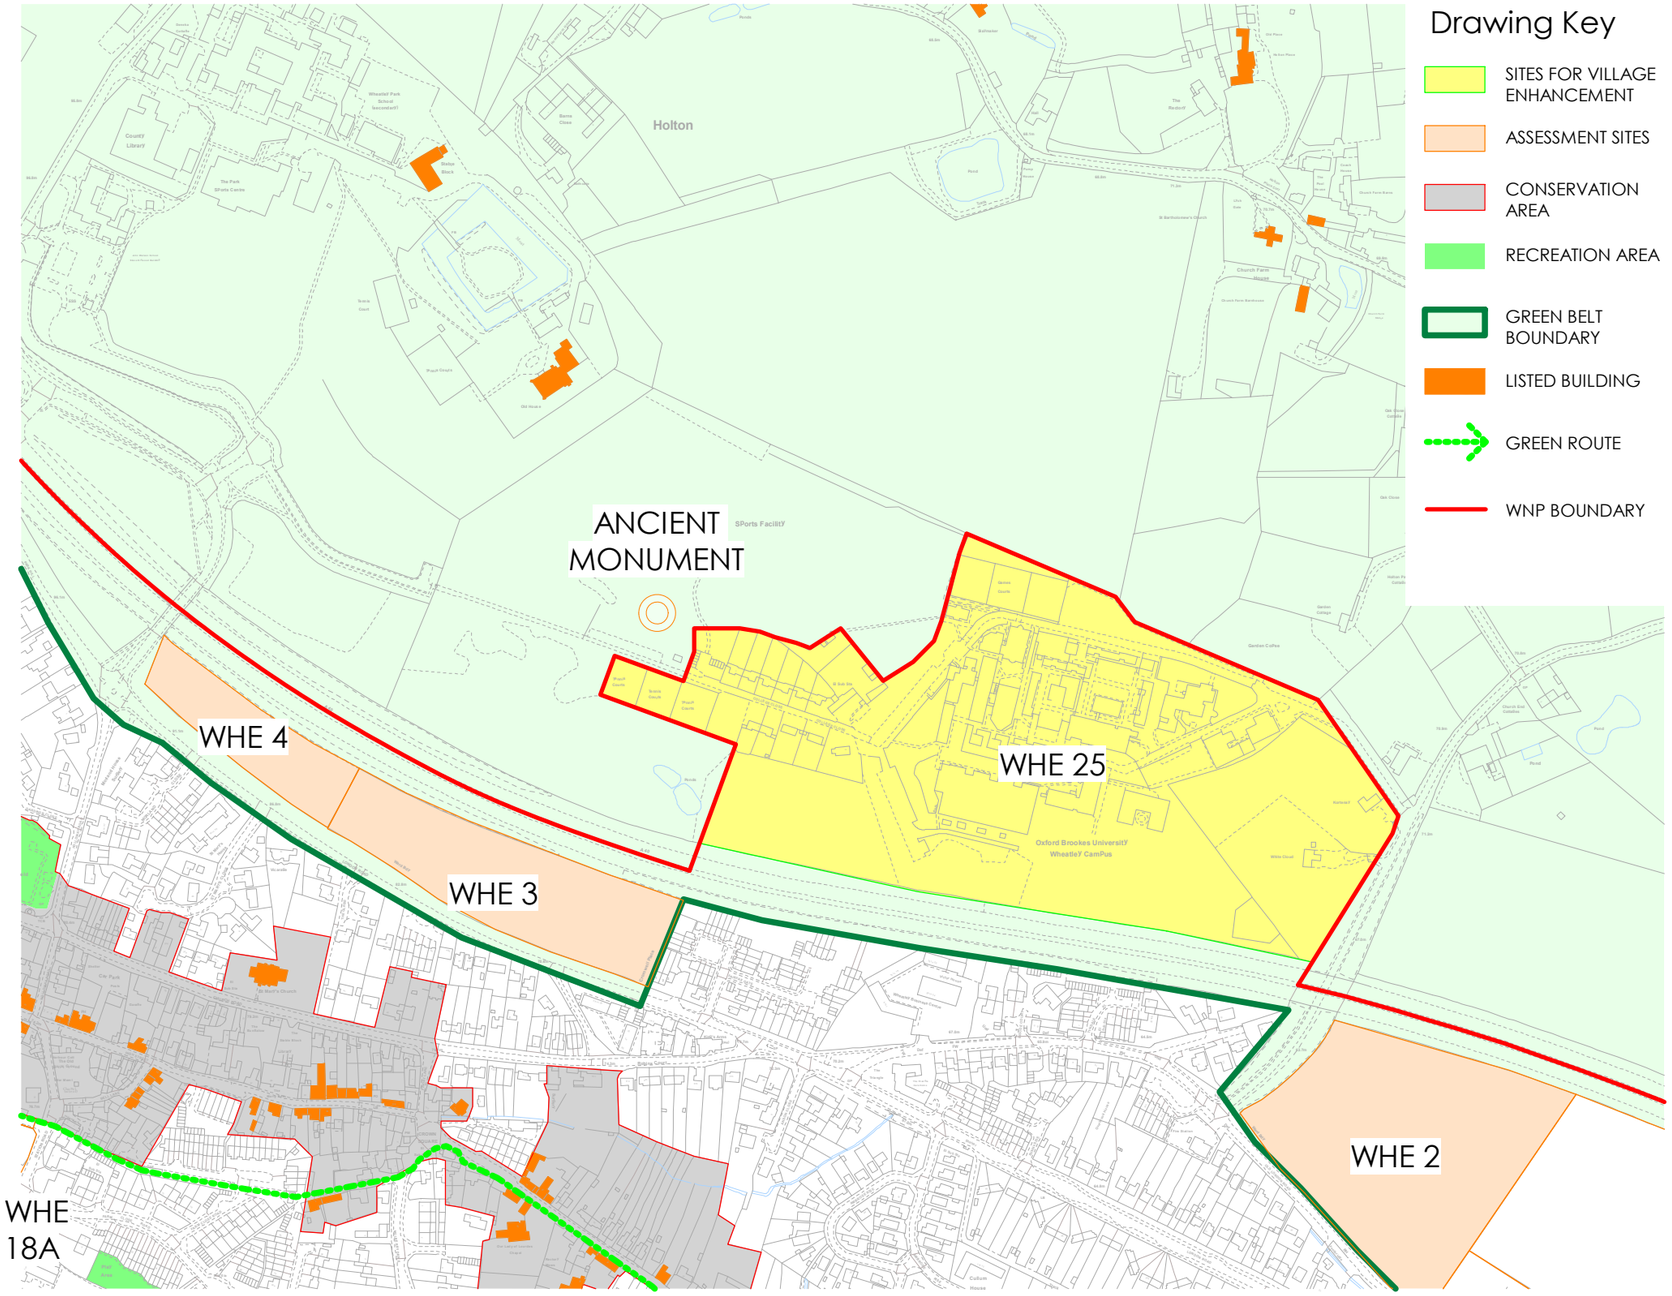

0 250

project title
WHEATLEY NEIGHBOURHOOD PLAN

drawing title
OXFORD BROOKES UNIVERSITY SITE - WHE25

scale
1:5000 @ A3

job/drawing no/revision
WNP2 -